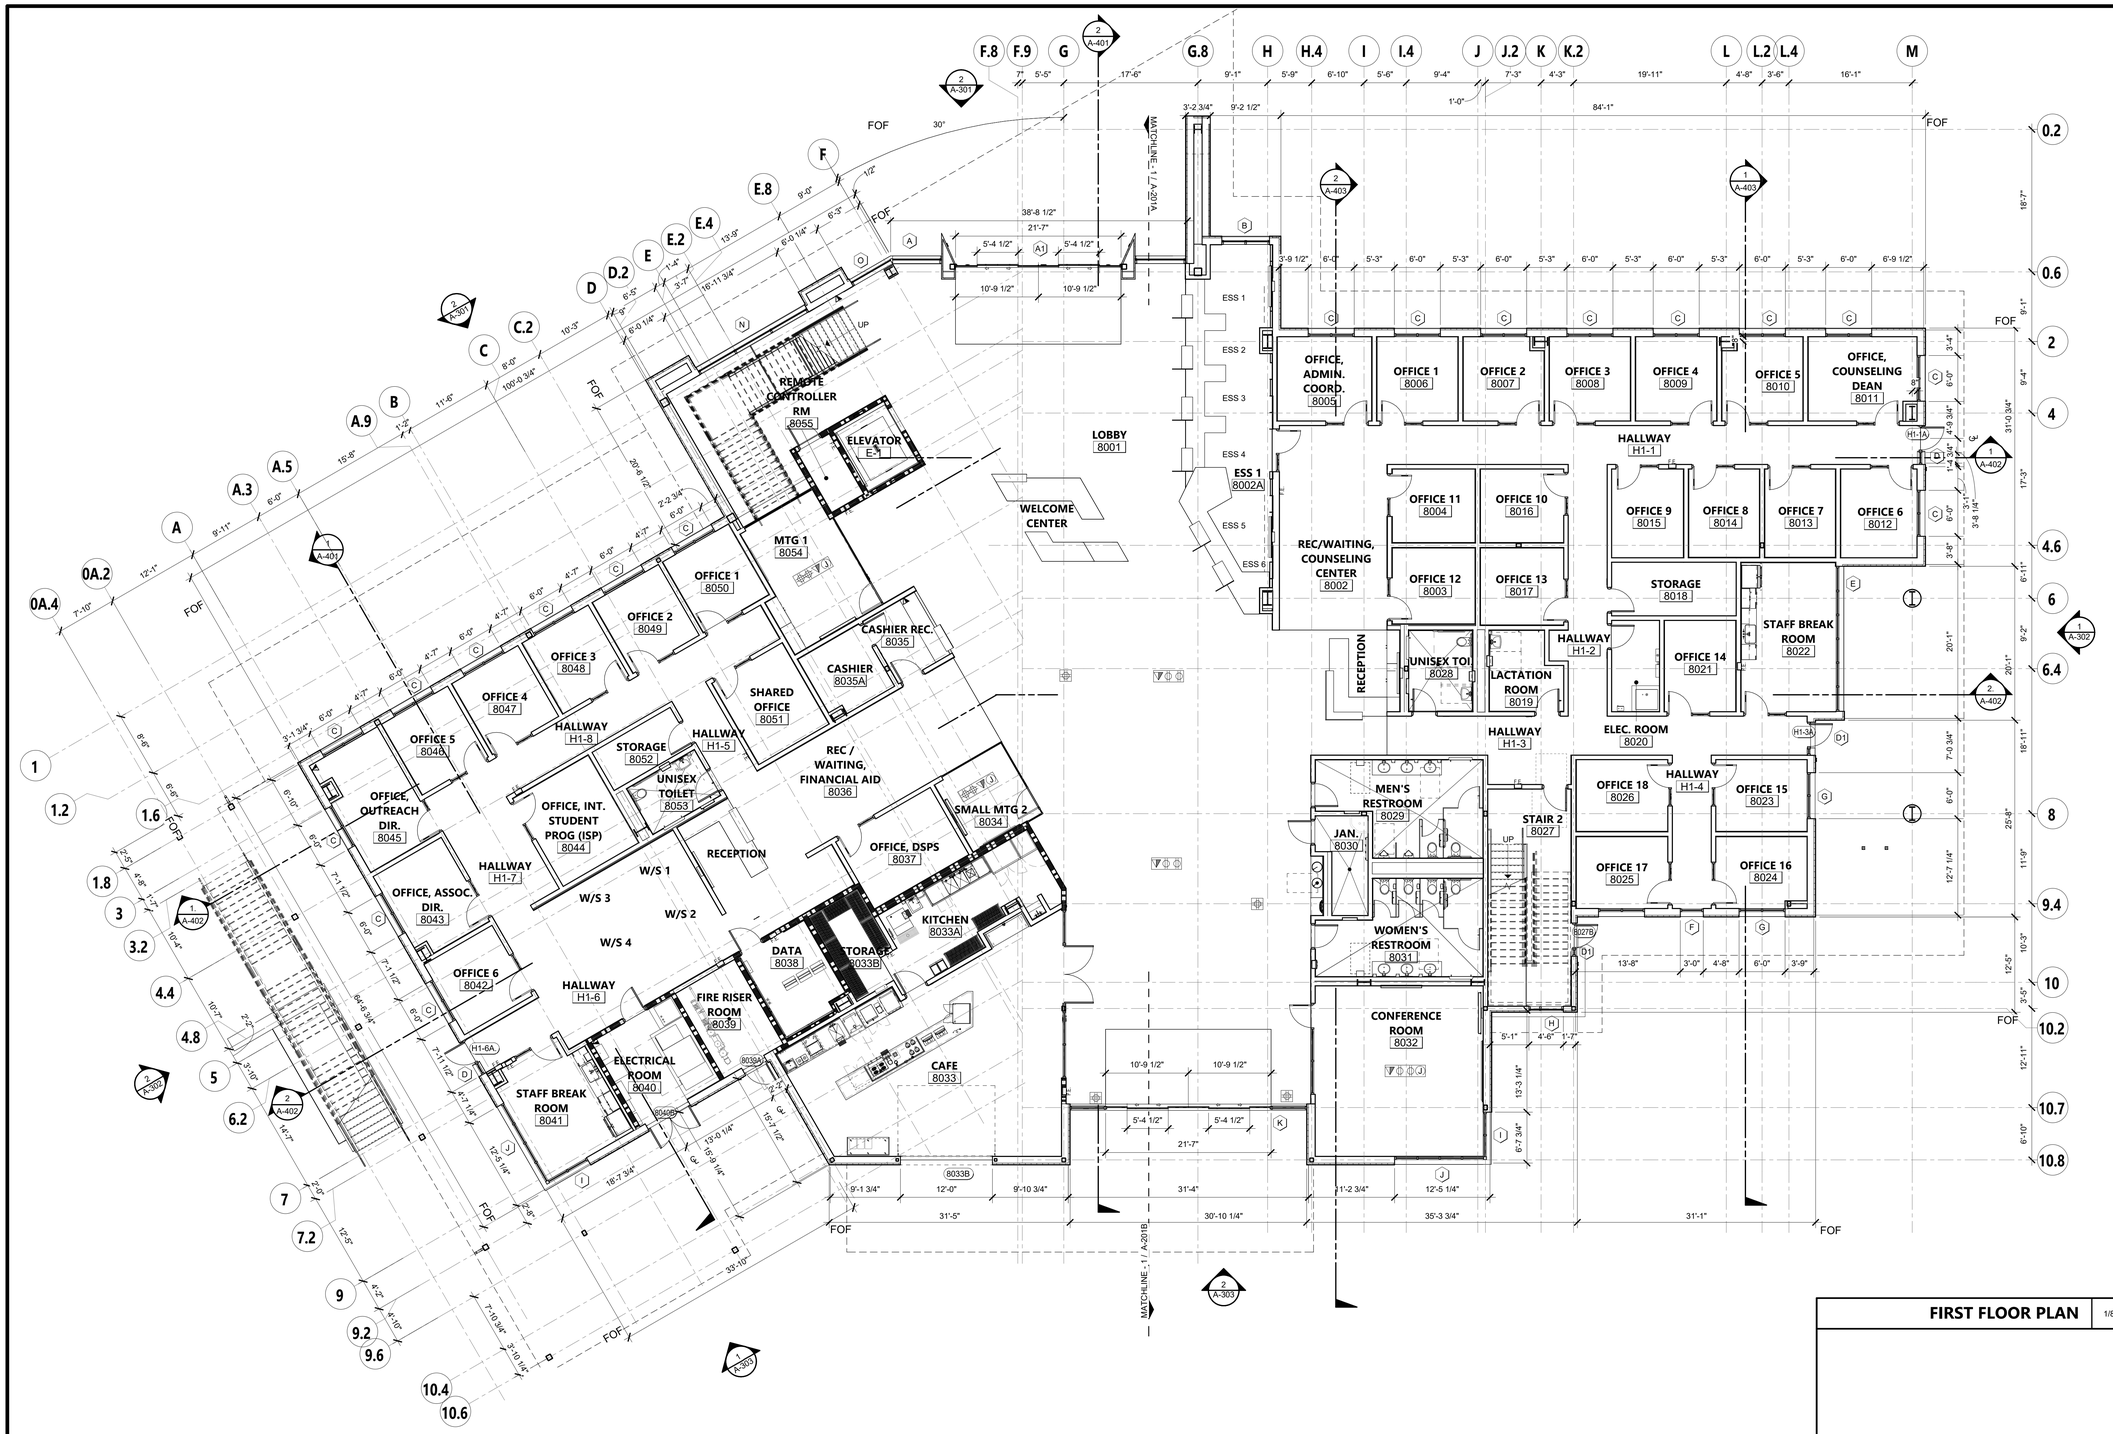

KEYNOTES

FLOOR PLAN LEGEND

- ROOM NAME / 101 — ROOM NAME / ROOM NUMBER
- 1i — WALL TYPE TAG, SEE WALL TYPE SHEET FOR MORE INFORMATION
- 101AA — DOOR TYPE TAG, SEE DOOR SCHEDULE FOR MORE INFORMATION
- A — STOREFRONT TYPE TAG, SEE STOREFRONT SCHEDULE FOR MORE INFORMATION
- 1 HR RATED WALL
- 2 HR RATED WALL
- METAL STUD WALL
- FE — FIRE EXTINGUISHER
- FB — FLOOR BOXES, SEE ELECTRICAL AND TELECOMMUNICATION DWGS.

FIRST FLOOR PLAN 1/8" = 1'-0" 1

AGENCY APPROVAL DSA# 03-122106

IDENTIFICATION STAMP
DIV. OF THE STATE ARCHITECT
APP: 03-122106 INC:
REVIEWED FOR
SS ☑ FLS ☑ ACS ☑
DATE: 12/22/2022

196 ARCHITECTS
802 EAST COTA STREET, SUITE A
SANTA BARBARA, CA 93103
TEL (805) 963-1955

CONSULTANTS

CIVIL ENGINEER
COFFMAN ENGINEERS
1455 FRAZEE ROAD #600
SAN DIEGO, CA 92108
TEL (619) 232-4673

STRUCTURAL ENGINEER
COFFMAN ENGINEERS
1401 DOVE STREET #240
NEWPORT BEACH, CA 92660
TEL (949) 623-9957

MECH/PLUMB/FIRE PROTECTION
DESIGN WEST ENGINEERING
412 E. VANDERBILT WAY
SAN BERNARDINO, CA 92408
TEL (909) 890-3700

ELECTRICAL / AV / IT ENGINEER
THOMA ELECTRIC
3562 EMPLEO STREET
SAN LUIS OBISPO, CA 93401
TEL (805) 543-3850

LANDSCAPE ARCHITECT
RHA LANDSCAPE ARCHITECTS, PLANNERS, INC.
6800 INDIANA AVENUE , SUITE 245
RIVERSIDE , CA 92506
TEL (951) 781-1930

ACOUSTICAL ENGINEER
ACENTECH
355 S GRAND AVE #2450
LOS ANGELES, CA 90071
TEL (213) 432-2236

KITCHEN CONSULTANT
WEBB FOOD SERVICE DESIGN
1530 S LEWIS STREET
ANAHEIM, CA 92805
TEL (714) 508-1880

LEED CONSULTANT
GAIA DEVELOPMENT
181 CULVER BLVD C
PLAYA DEL REY, CA 90293
TEL (310) 591-8172

ARCHITECT STAMP | CONSULTANT STAMP

LICENSED ARCHITECT MONISHA ADWANI AIA C-32128 REN. 1-31-23 STATE OF CALIFORNIA

REVISIONS

NO.	DATE	DESCRIPTION

THE ARCHITECT DOES NOT REPRESENT THAT THESE PLANS OR THE SPECIFICATIONS ARE SUITABLE FOR ANY SITE OTHER THAN THE ONE FOR WHICH THEY WERE SPECIFICALLY PREPARED. THE ARCHITECT DISCLAIMS RESPONSIBILITY FOR THESE PLANS AND SPECIFICATIONS IF THEY ARE USED IN WHOLE OR IN PART AT ANY OTHER SITE

PROJECT OWNER & TITLE

SAN LUIS OBISPO

COMMUNITY COLLEGE DISTRICT

CUESTA COLLEGE CAMPUS CENTER

HIGHWAY -1
SAN LUIS OBISPO, CA 93401

SHEET TITLE

FIRST FLOOR PLAN

DRAWN BY: XX JOB NUMBER: 13068.04

SHEET NO.

A-201

DATE: OCTOBER 14, 2022

CONSTRUCTION DOCUMENTS

DATE PLOTTED: 10/19/2022 7:00:54 PM FILE LOCATION: BIM 360://13068.04 Cuesta- SLO Campus Center/13068.04_Cuesta_SLO Campus Center_A20.rvt

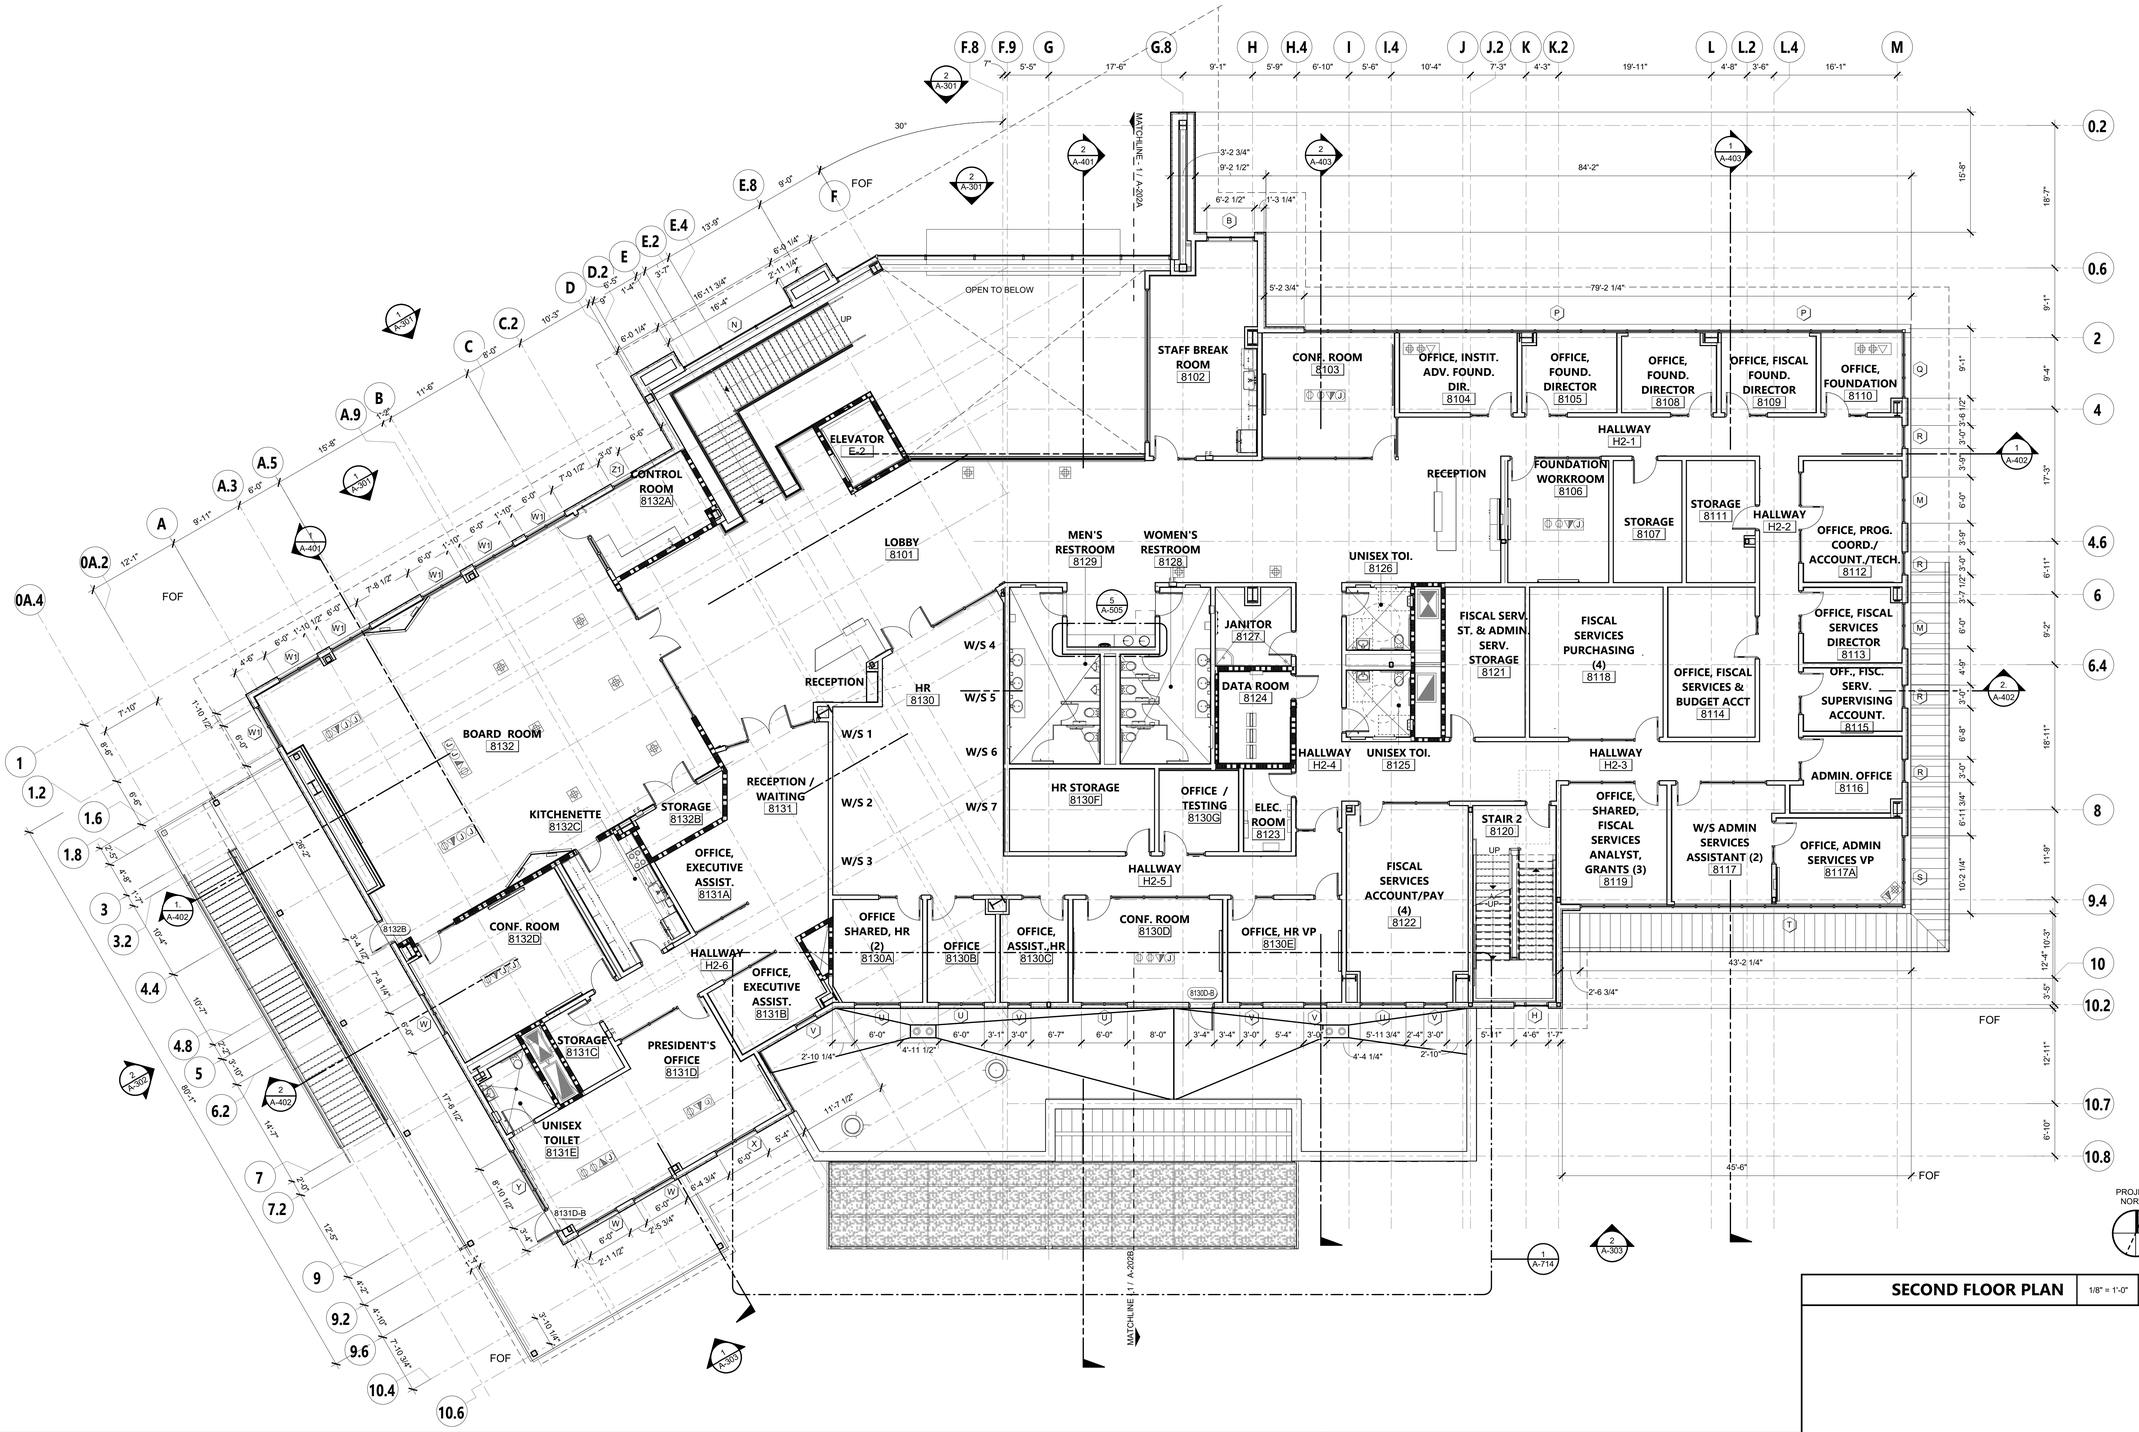

KEYNOTES

FLOOR PLAN LEGEND

- ROOM NAME / 101 — ROOM NAME, ROOM NUMBER
- 1 — WALL TYPE TAG, SEE WALL TYPE SHEET FOR MORE INFORMATION
- 101AA — DOOR TYPE TAG, SEE DOOR SCHEDULE FOR MORE INFORMATION
- A — STOREFRONT TYPE TAG, SEE STOREFRONT SCHEDULE FOR MORE INFORMATION
- 1 HR RATED WALL
- 2 HR RATED WALL
- METAL STUD WALL
- FIRE EXTINGUISHER
- FLOOR BOXES, SEE ELECTRICAL AND TELECOMMUNICATION DWGS.

SECOND FLOOR PLAN 1/8" = 1'-0" 1

AGENCY APPROVAL DSA# 03-122106

IDENTIFICATION STAMP
DIV. OF THE STATE ARCHITECT
APP: 03-122106 INC:
REVIEWED FOR
SS ☑ FLS ☑ ACS ☑
DATE: 12/22/2022

196 ARCHITECTS
802 EAST COTA STREET, SUITE A
SANTA BARBARA, CA 93103
TEL (805) 963-1955

CONSULTANTS

CIVIL ENGINEER
COFFMAN ENGINEERS
1455 FRAZEE ROAD #600
SAN DIEGO, CA 92108
TEL (619) 232-4673

STRUCTURAL ENGINEER
COFFMAN ENGINEERS
1401 DOVE STREET #240
NEWPORT BEACH, CA 92660
TEL (949) 623-9957

MECH/PLUMB/FIRE PROTECTION
DESIGN WEST ENGINEERING
412 E. VANDERBILT WAY
SAN BERNARDINO, CA 92408
TEL (909) 890-3700

ELECTRICAL / AV / IT ENGINEER
THOMA ELECTRIC
3562 EMPLEO STREET
SAN LUIS OBISPO, CA 93401
TEL (805) 543-3850

LANDSCAPE ARCHITECT
RHA LANDSCAPE ARCHITECTS, PLANNERS, INC.
6800 INDIANA AVENUE , SUITE 245
RIVERSIDE , CA 92506
TEL (951) 781-1930

ACOUSTICAL ENGINEER
ACENTECH
355 S GRAND AVE #2450
LOS ANGELES, CA 90071
TEL (213) 432-2236

KITCHEN CONSULTANT
WEBB FOOD SERVICE DESIGN
1530 S LEWIS STREET
ANAHEIM, CA 92805
TEL (714) 508-1880

LEED CONSULTANT
GAIA DEVELOPMENT
181 CULVER BLVD C
PLAYA DEL REY, CA 90293
TEL (310) 591-8172

ARCHITECT STAMP

LICENSED ARCHITECT NOMISHA ADHIKARI C-32128 REN. 1-31-23 STATE OF CALIFORNIA

CONSULTANT STAMP

REVISIONS

NO.	DATE	DESCRIPTION

THE ARCHITECT DOES NOT REPRESENT THAT THESE PLANS OR THE SPECIFICATIONS ARE SUITABLE FOR ANY SITE OTHER THAN THE ONE FOR WHICH THEY WERE SPECIFICALLY PREPARED. THE ARCHITECT DISCLAIMS RESPONSIBILITY FOR THESE PLANS AND SPECIFICATIONS IF THEY ARE USED IN WHOLE OR IN PART AT ANY OTHER SITE

PROJECT OWNER & TITLE

SAN LUIS OBISPO

COMMUNITY COLLEGE DISTRICT

CUESTA COLLEGE CAMPUS CENTER

HIGHWAY -1
SAN LUIS OBISPO, CA 93401

SHEET TITLE

SECOND FLOOR PLAN

DRAWN BY: Author JOB NUMBER: 13068.04

SHEET NO.

A-202

DATE: OCTOBER 14, 2022

CONSTRUCTION DOCUMENTS

DATE PLOTTED: 10/19/2022 7:07:24 PM FILE LOCATION: BIM 360://13068.04 Cuesta- SLO Campus Center/13068.04_Cuesta_SLO Campus Center_A20.rvt